DRAWING NAME: K:\Eng95\950168\dwg\CD\Lot_10\C10.30-HECDSP.dwg
PLOT DATE: 10-09-18 PLOTTED BY: holt

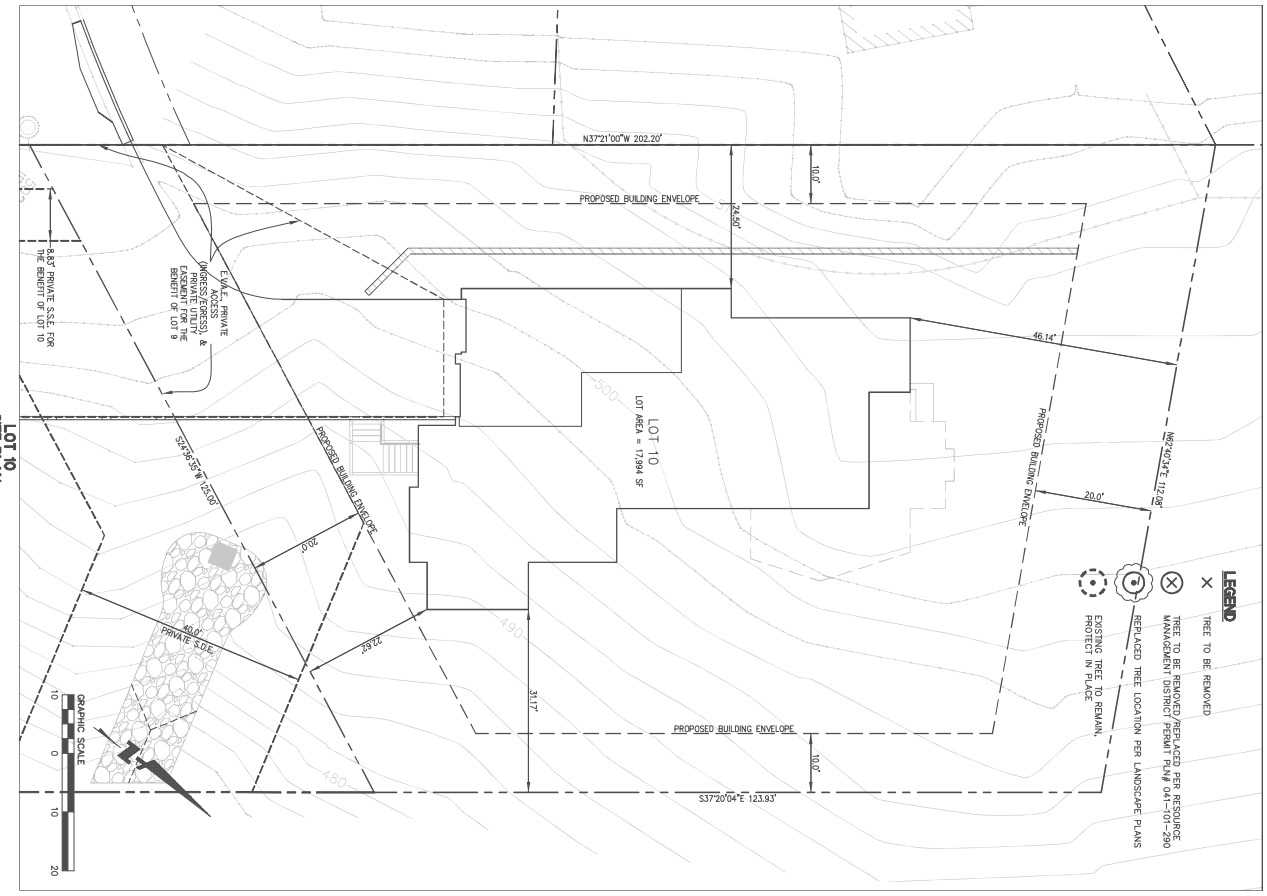

LOT 10
SITE PLAN
SCALE: 1"=10'

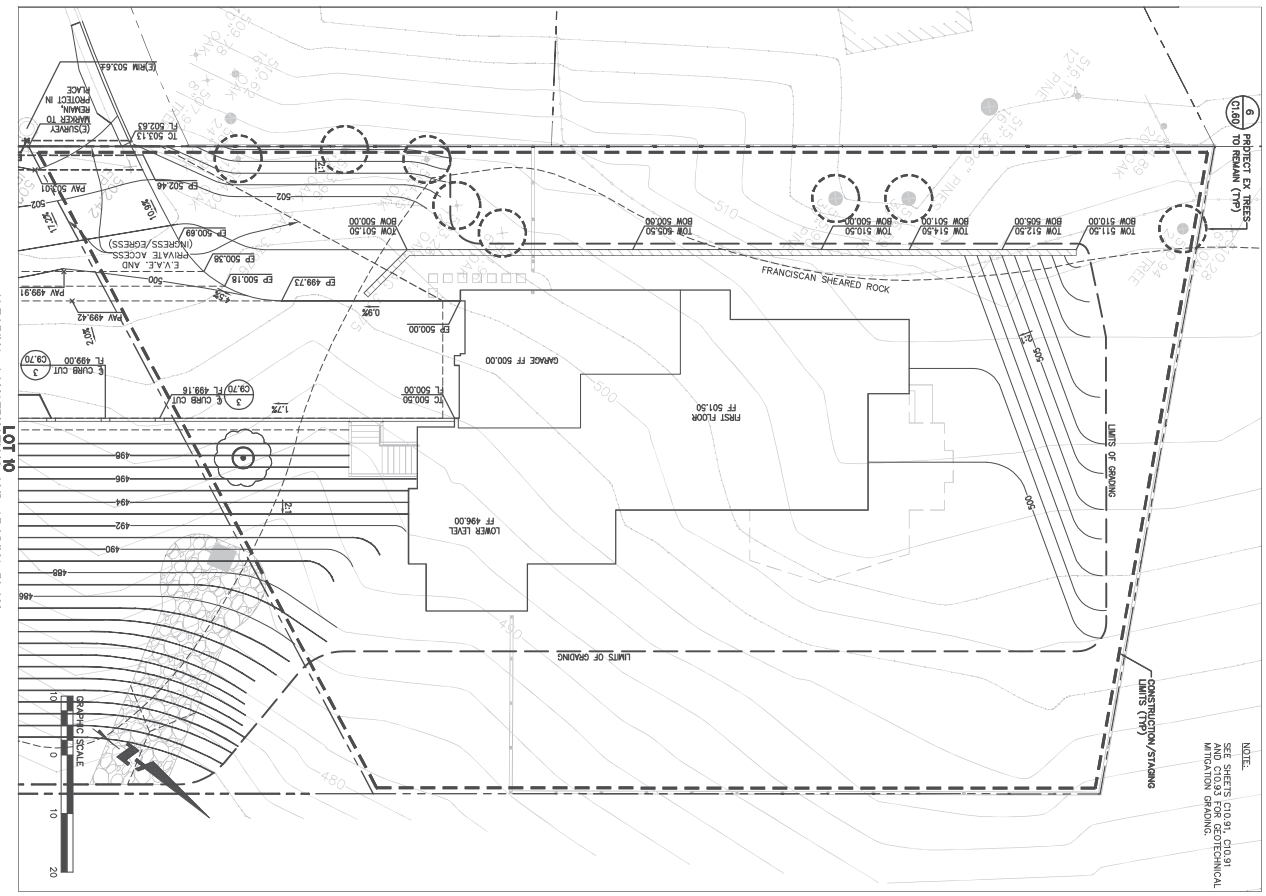

LOT 10
CLEARING, CONSTRUCTION, AND GRADING PLAN
SCALE: 1"=10'

Sheet Number:	Date 10/8/2018	No.	Revisions
C10.30	Scale AS SHOWN		
OF	Design JT		
	Drawn LE		
	Approved RH/JT		
	Job No 950168-20		

HIGHLAND ESTATES
LOT 10 IMPROVEMENT PLANS
SITE & CLEARING, CONSTRUCTION AND GRADING PLANS

CITY OF SAN MATEO SAN MATEO COUNTY CALIFORNIA

REGISTERED PROFESSIONAL ENGINEER JONATHAN TANG No. 067726 CIVIL STATE OF CALIFORNIA

BKF ENGINEERS / SURVEYORS / PLANNERS
255 SHORELINE DRIVE, SUITE 200
REDWOOD CITY, CA 94065
PHONE: (650) 482-6300
FAX: (650) 482-6399

© BKF ENGINEERS